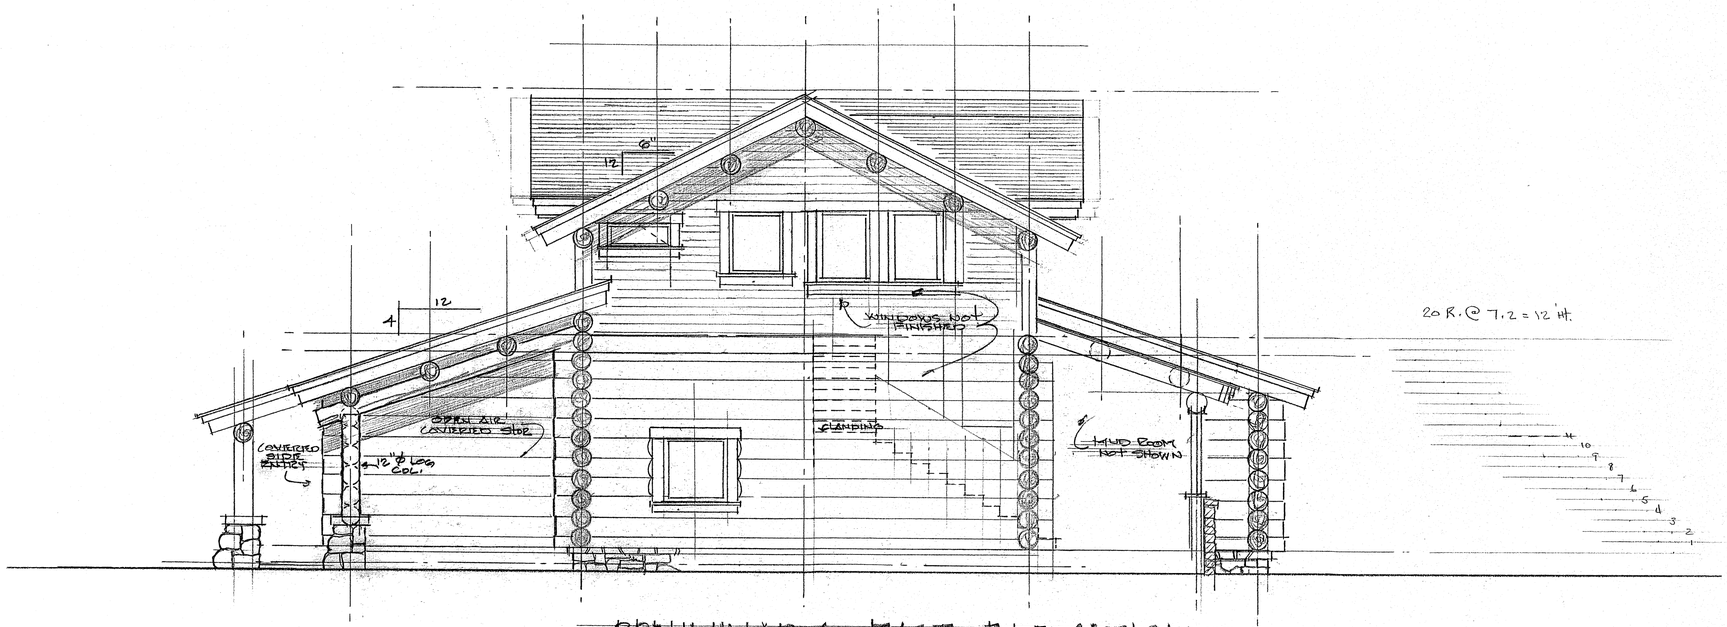

PRELIMINARY EAST ELEVATION

SCALE 1/4"=1'-0"

NEW 3 CAR GARAGE

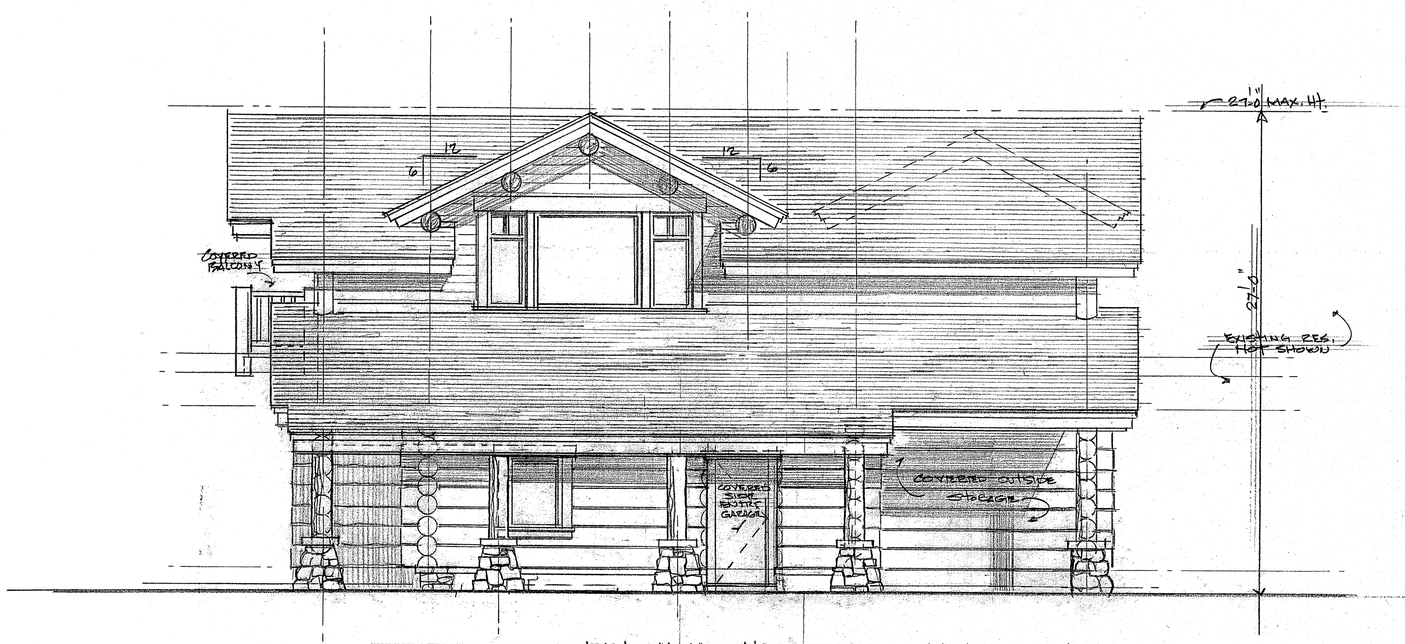

PRELIMINARY SOUTH ELEVATION

SCALE 1/4"=1'-0"

NEW 3 CAR GARAGE

PROGRESS PRINT

JAN 27 2012

SUBJECT TO CHANGE

THE PROFESSIONAL SERVICES OF THE ARCHITECT ARE UNDERTAKEN FOR AND ARE PERFORMED IN THE INTEREST OF THE NAMED OWNER, NO CONTRACTUAL OBLIGATION IS ASSUMED BY THE ARCHITECT FOR THE BENEFIT OF OTHER PERSONS INVOLVED IN THE PROJECT.

Ellis Nunn & Associates, COPYRIGHT 2011

LICENSED ARCHITECT
ELLIS NUNN
B-0175
STATE OF WYOMING

Ellis Nunn & Associates
Residential & Commercial Architecture, Historic Preservation
P.O. Box 7774
Jackson, WY 83002
307-733-7779
Fax (307) 734-2400

Benson Addition

Lot 15 Solitude Subdivision

Teton County, Wyoming

DATE:	
PROJECT #: 734	
DRAWN:	Ellis
REVISIONS	

SHEET

A-000